NETWORK BOX USA
MANAGED SECURITY. WITHOUT COMPROMISE.

FIREWALL / UTM DEPLOYMENT ARCHITECTURE

Standard Single-Site Deployment

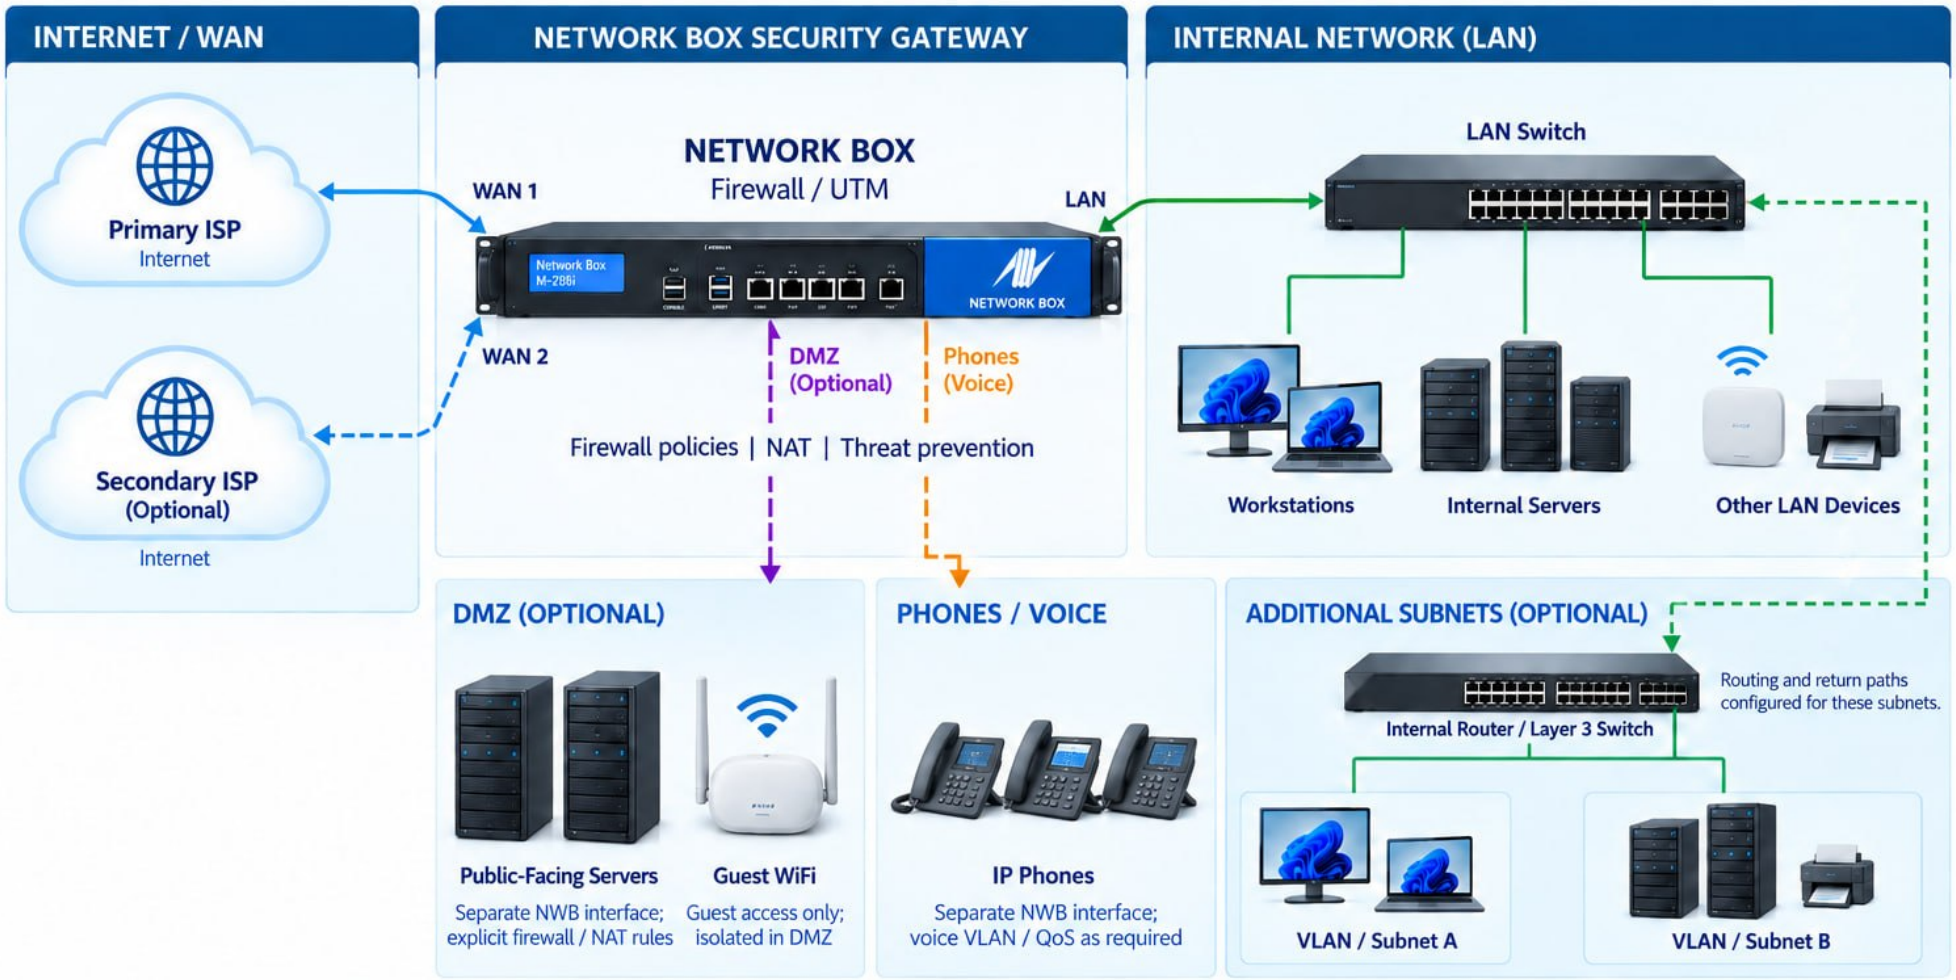

LEGEND

- Standard connection (required)
- Optional connection

TRAFFIC VISIBILITY

- Security controls apply to traffic that passes through the NWB.
- Same-LAN traffic and inter-VLAN traffic routed entirely by an internal Layer 3 switch do not pass through the NWB.

Illustrative topology.
Addressing and routing are defined per deployment.